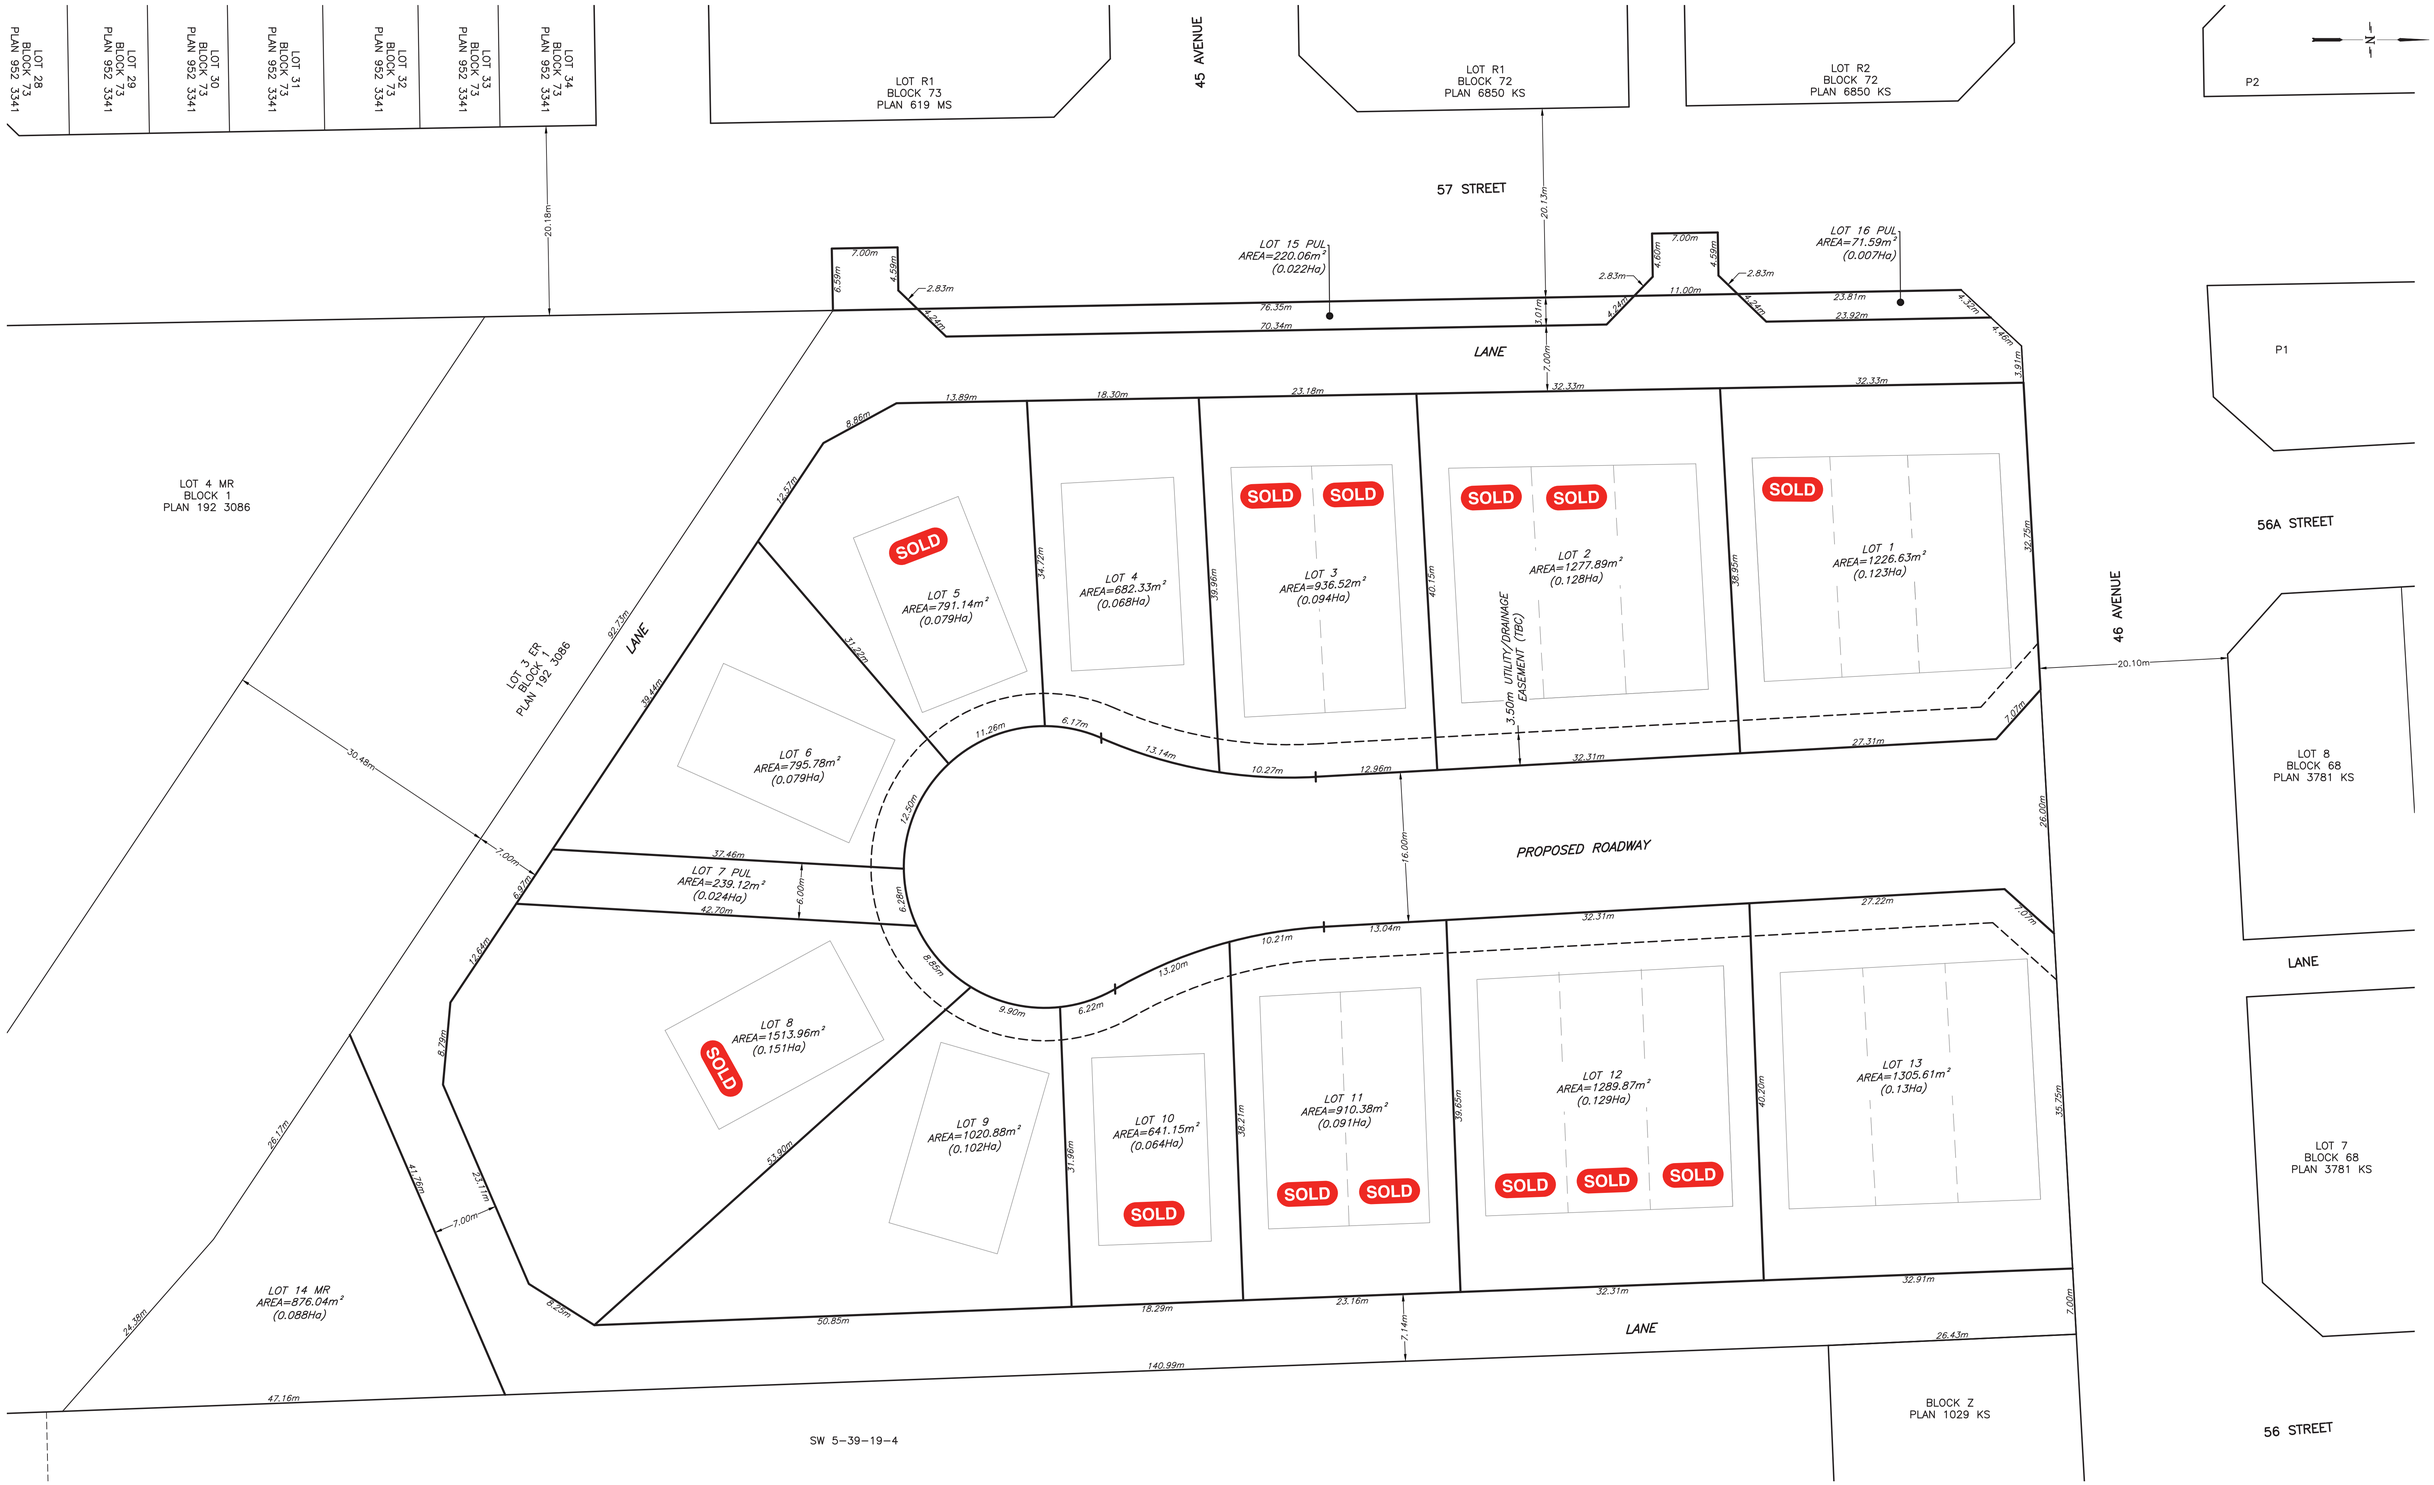

#	YEAR-MO-DA	SUBMISSION DESCRIPTION	BY
1	2021-11-08	ISSUED FOR REVIEW	TMW
2	2022-02-09	ISSUED FOR CONSTRUCTION	TMW

AL-TERRA ENGINEERING (RED DEER) LTD.

QUALITY • COMMITMENT • INTEGRITY • • • SUCCESS

#202, 4708 50th AVENUE, RED DEER, ALBERTA PH: 403-340-3022

THE CONTRACTOR SHALL VERIFY AND BE RESPONSIBLE FOR ALL SCALED DIMENSIONS. ALL DISCREPANCIES AND OMISSIONS SHALL BE REPORTED TO THE ENGINEER PRIOR TO CONSTRUCTION. THE COPYRIGHTS TO ALL DESIGNS AND DRAWINGS ARE THE PROPERTY OF AL-TERRA ENGINEERING (RED DEER) LTD. REPRODUCTION OR USE FOR ANY PURPOSE OTHER THAN THAT AUTHORIZED BY AL-TERRA ENGINEERING (RED DEER) LTD. IS PROHIBITED.

NOT FOR CONSTRUCTION

CLIENT: **TOWN OF STETTLER**

PROJECT: **MIDTOWN PARK ESTATES**

DRAWING TITLE: **TENTAIVE LEGAL PLAN**

PROJECT NO.: 5434

LOT 1; BLOCK 1; PLAN 082 1076
STETTLER, AB

SCALE H 1:300 — 4 8 16

NOT TO SCALE UNLESS PLOTTED ON ARCH D PAPER

DRAWN:	TMW
DESIGNED:	TMW
REVIEWED:	CJW
PLOTTED:	2022-03-03
SHEET No.:	11/20

C09

Z:\PROJECTS\5434 - ROTARY PARK DEVELOPMENT - STETTLER\05 - DESIGN\04 PRODUCTIONS SHEETS\C09 - TENTAIVE LEGAL PLAN.DWG; LAST SAVED 2022-03-02; LAST SAVED BY: TMWACRE;